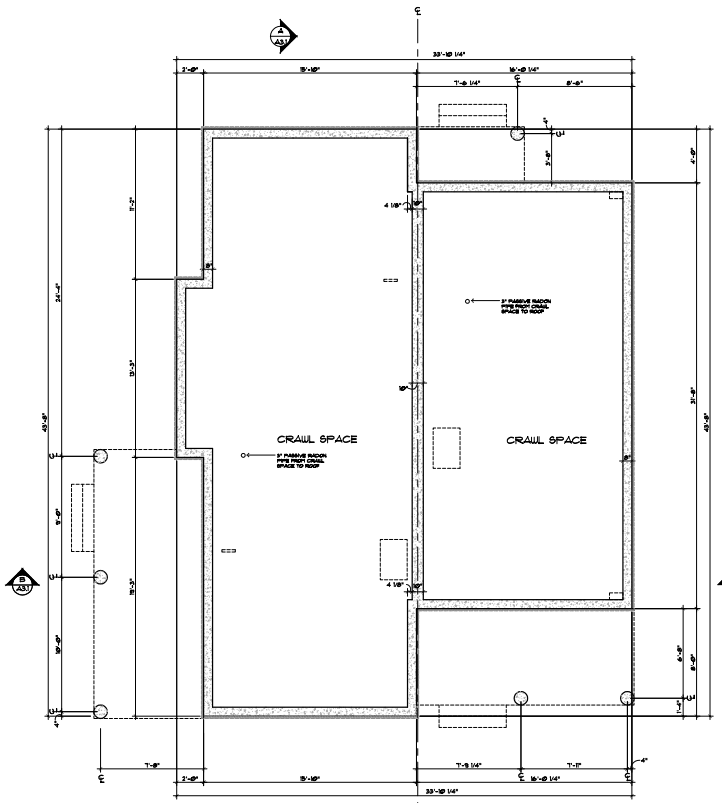

FOUNDATION LEVEL FLOOR PLAN

SCALE: 1/4" = 1'-0" (11"X17" SHEET : 1/8" = 1'-0")

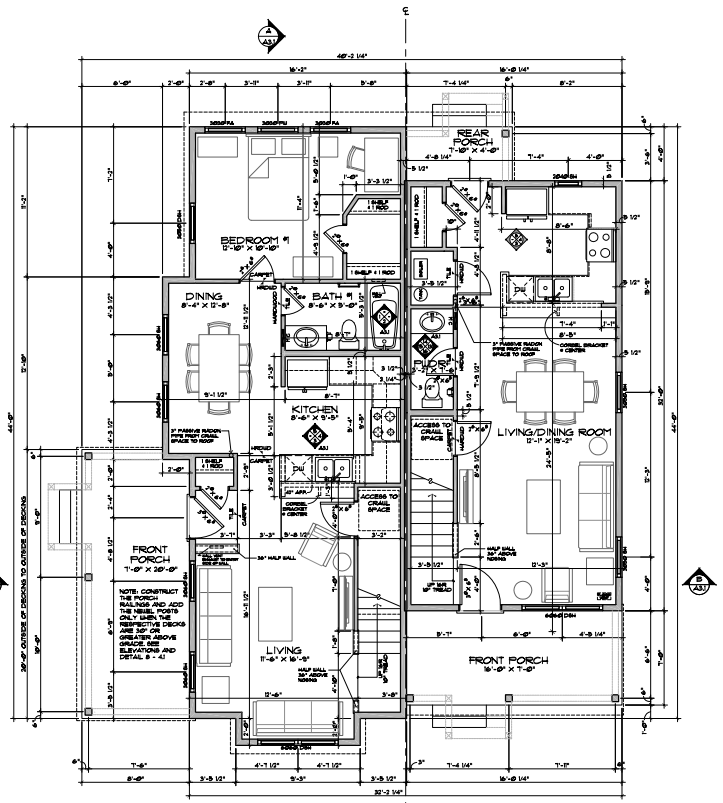

MAIN LEVEL FLOOR PLAN

SCALE: 1/4" = 1'-0" (11"X17" SHEET : 1/8" = 1'-0")

WOLFF • LYON
ARCHITECTS

• PEAK ONE •
NEIGHBORHOOD
FRISCO, COLORADO

CLIENT:
TEN MILE PARTNERS LLC
777 PEARL ST. SUITE 200
BOULDER, CO 80302

ARCHITECT:
WOLFF-LYON ARCHITECTS
777 PEARL STREET – SUITE 210
BOULDER, CO 80302
T: (303) 447-0786
F: (303) 447-0988

STRUCTURAL ENGINEER:
KEYMARK ENTERPRISES, LLC
8707 WINCHESTER CIRCLE
BOULDER, CO 80301
T: (303) 443-8033
F: (303) 443-8054

CORNER DUPLEX
GLENCLIFF (A)
LA VETA (B)
• PEAK ONE •
NEIGHBORHOOD
FRISCO, COLORADO

LICENSED ARCHITECT
JOHN THOMAS LYON
#12451
STATE OF COLORADO

ISSUE DATES:

DATE	DESCRIPTION
05.05.10	REVIEW SET
05.06.10	REVIEW SET
05.13.10	BID SET
07.02.10	PERMIT SET
07.06.10	CONSTRUCTION SET
07.20.10	STAMPED CONST. SET

REVISIONS:

DATE	DESCRIPTION
09.22.10	Revisions 1
11.09.10	Revisions 2
04.25.11	Revisions 3
06.28.11	Revisions 4
12.06.11	Kitchen revision

DRAWN BY:
PROJECT No.: 1001

FLOOR PLANS

A1.1

WOLFF LYON ARCHITECTS EXPRESSLY RESERVES ITS COMMON LAW COPYRIGHT AND OTHER PROPERTY RIGHTS IN THESE PLANS. THESE PLANS ARE NOT TO BE REPRODUCED, CHANGED, OR COPIED IN ANY FORM OR MANNER WHATSOEVER, NOR ARE THEY TO BE ASSIGNED TO ANY THIRD PARTY WITHOUT FIRST OBTAINING THE EXPRESSED WRITTEN PERMISSION AND CONSENT OF WOLFF LYON ARCHITECTS

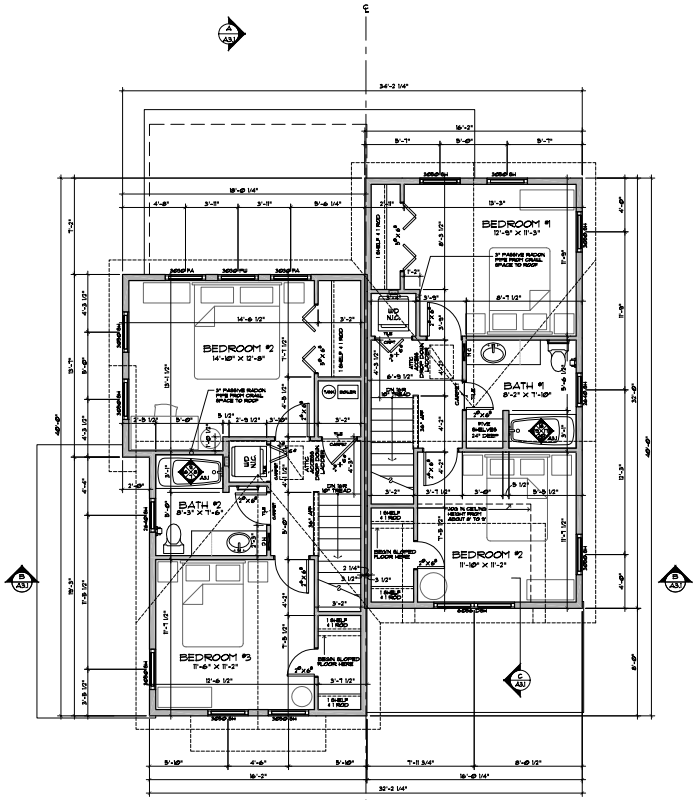

UPPER LEVEL FLOOR PLAN

SCALE: 1/4" = 1'-0" (11"X17" SHEET : 1/8" = 1'-0")

WOLFF, LYON ARCHITECTS EXPRESSLY RESERVES ITS COMMON LAW COPYRIGHT AND OTHER PROPERTY RIGHTS IN THESE PLANS. THESE PLANS ARE NOT TO BE REPRODUCED, CHANGED OR COPIED IN ANY FORM OR MANNER WHATSOEVER, NOR ARE THEY TO BE ASSIGNED TO ANY THIRD PARTY, WITHOUT FIRST OBTAINING THE EXPRESSED WRITTEN PERMISSION AND CONSENT OF WOLFF, LYON ARCHIT

WOLFF • LYON
ARCHITECTS

• PEAK ONE •
NEIGHBORHOOD
FRISCO, COLORADO

CLIENT:
TEN MILE PARTNERS LLC
777 PEARL ST. SUITE 200
BOULDER, CO 80302

ARCHITECT:
WOLFF-LYON ARCHITECTS
777 PEARL STREET - SUITE 210
BOULDER, CO 80302
T: (303) 447-2788
F: (303) 447-2868

STRUCTURAL ENGINEER:
KEYMARK ENTERPRISES, LLC
6707 WINCHESTER CIRCLE
BOULDER, CO 80301
T: (303) 443-8093
F: (303) 443-8054

CORNER DUPLEX
GLENCLIFF (A)
LA VETA (B)
• PEAK ONE •
NEIGHBORHOOD
FRISCO, COLORADO

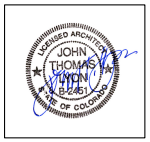

ISSUE DATES:

DATE	DESCRIPTION
05.05.10	REVIEW SET
05.06.10	REVIEW SET
05.13.10	BID SET
07.02.10	PERMIT SET
07.06.10	CONSTRUCTION SET
07.20.10	STAMPED CONST. SET

REVISIONS:

DATE	DESCRIPTION
11.09.10	Revisions 2
04.25.11	Revisions 3
06.28.11	Revisions 4
12.06.11	Kitchen revision

DRAWN BY:
PROJECT No.: 1001

FLOOR PLANS

A1.2