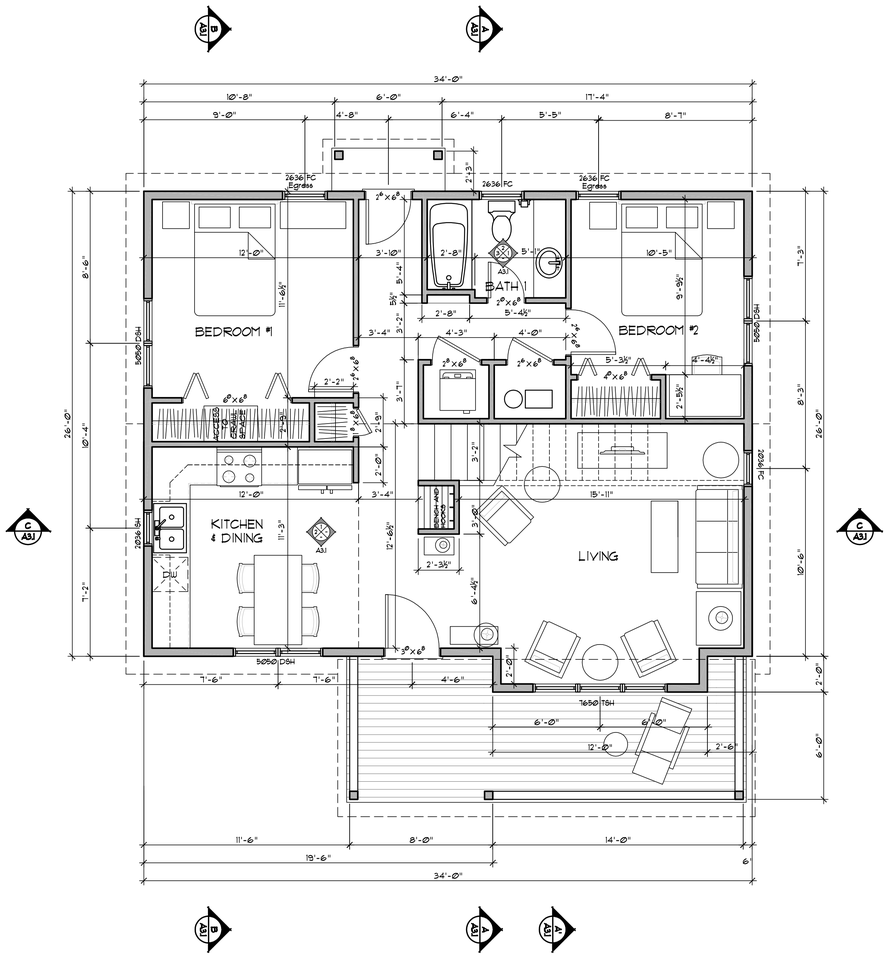

GROUND LEVEL PLAN

Scale: 1/4"=1' (24"x 36" sheet) or 1/8"=1' (11"x 17" sheet)

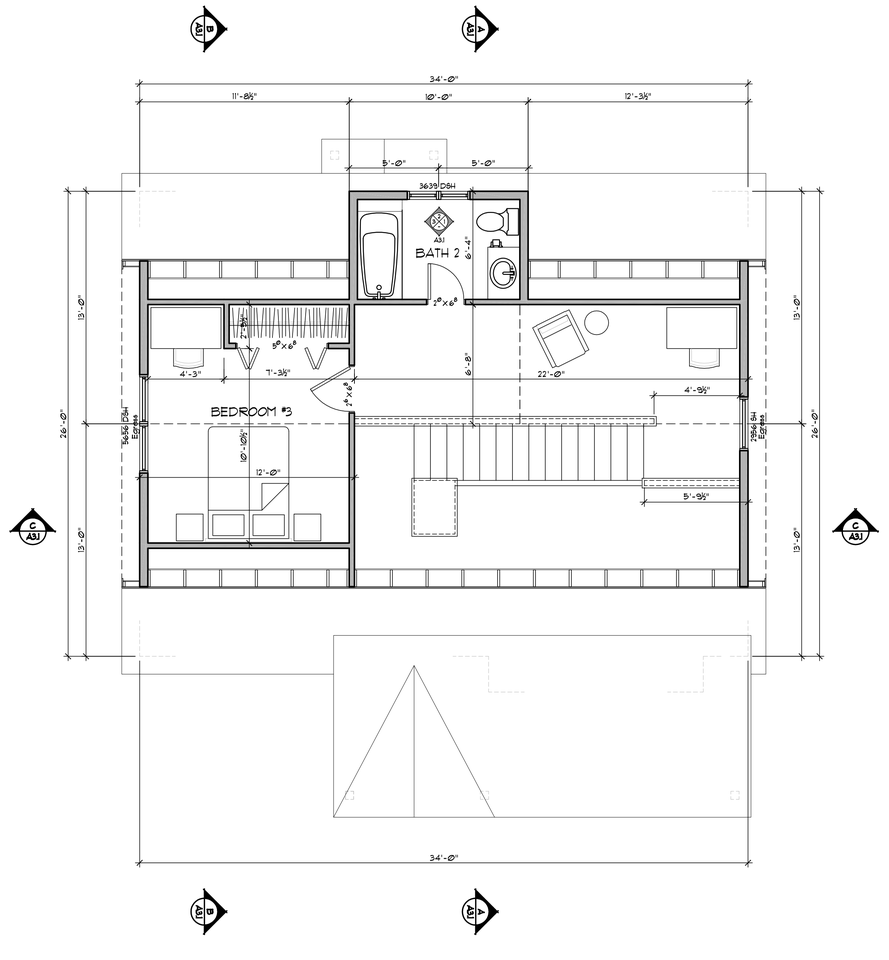

UPPER LEVEL PLAN

Scale: 1/4"=1' (24"x 36" sheet) or 1/8"=1' (11"x 17" sheet)

Ground floor: 904 sf
Upper Floor: 367 sf
TOTAL: 1,271 sf

© 2010 WOLFF LYON ARCHITECTS EXPRESSLY RESERVES ITS COMMON LAW COPYRIGHT AND OTHER PROPERTY RIGHTS IN THESE PLANS. THESE PLANS ARE NOT TO BE REPRODUCED, CHANGED, OR COPIED IN ANY FORM OR MANNER WHATSOEVER, NOR ARE THEY TO BE ASSIGNED TO ANY THIRD PARTY WITHOUT FIRST OBTAINING THE EXPRESSED WRITTEN PERMISSION AND CONSENT OF WOLFF LYON ARCHITECTS

WOLFF • LYON
ARCHITECTS

• PEAK ONE •
NEIGHBORHOOD
FRISCO, COLORADO

CLIENT:
TEN MILE PARTNERS LLC
777 PEARL ST. SUITE 200
BOULDER, CO 80302

ARCHITECT:
WOLFF-LYON ARCHITECTS
777 PEARL STREET – SUITE 210
BOULDER, CO 80302
T: (303) 447-2786
F: (303) 447-2968

STRUCTURAL ENGINEER:
KEYMARK ENTERPRISES, LLC
6707 WINCHESTER CIRCLE
BOULDER, CO 80301
T: (303) 443-8033
F: (303) 443-9054

BAILEY
• PEAK ONE •
NEIGHBORHOOD
FRISCO, COLORADO

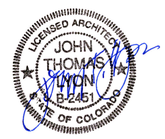

ISSUE DATES:

DATE	DESCRIPTION
06-21-2012	PERMIT SET

REVISIONS:

DATE	DESCRIPTION

DRAWN BY:
PROJECT No.: 1001

FLOOR PLANS
A1.1